
USER: wilts3241
Date: 01/9/17 14:46:12
Filename: P:\GBEMCW\GE\Projects\Trans\20160152 Newgale Beach Road\7 WIP\DGR\01\60152-XX-ZZ-ATK-DR-D-2003-2003A.dwg

Millimetres 0 10 100

DO NOT SCALE

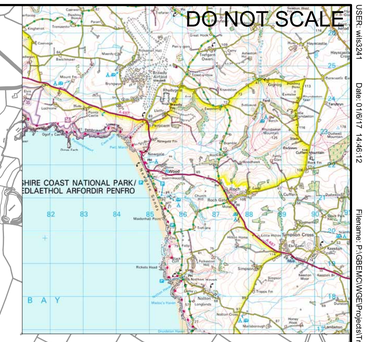

BRAWDY
PENYCWM
ROCH BRIDGE
ROCH
NEWGALE
WOOD
NEWGALE SANDS

0 100 200 300 400 900 1000 1100 1200 1300 1400 1500 1600 1700 1900 2000 2100 2200 2300 2400 2500 2600 2700 2800 2900 3000 3100 3200 3400 3500 3600 3700 3800 3900 4000 4100 4200 4300 4400 4500 4600 4700 4800 4900 5000 5100 5200 5300 5400 5500 5600 5700 5800 5900 6000 6100 6200

SAFETY, HEALTH AND ENVIRONMENTAL INFORMATION

In addition to the hazards/risks normally associated with the types of work detailed on this drawing, note the following:

CONSTRUCTION

NONE

MAINTENANCE/CLEANING

NONE

DECOMMISSIONING/DEMOLITION

NONE

It is assumed that all works will be carried out by a competent contractor working, where appropriate, to an approved method statement

Rev.	Date	Description	By	Chk'd	App'd
C	17/02/2017	SECOND REVISION	S.W.	R.M.	D.F.
B	18/10/2016	FIRST REVISION	S.W.	C.R.	C.R.
A	21/08/2016	FIRST ISSUE	S.W.	C.R.	C.R.

Drawing Status: WORK IN PROGRESS
Suitability: S0

ATKINS
West Glamorgan House
12 Orchard Street
Swansea
SA1 5AD
Tel: +44 (0)1792 641172
Fax: +44 (0)1792 472019
www.atkinsglobal.com

Copyright © Atkins Limited (2016)

Client

Project Title: NEWGALE BEACH ROAD

Drawing Title: OPTION 11 PLAN AND PROFILE DRAWING

Scale	Designed	Drawn	Checked	Authorised
1:10000	S.W.	S.W.	R.M.	D.F.
Original Size: A1	Date: 17/02/17	Date: 17/02/17	Date: 17/02/17	Date: 17/02/17


Drawing Number: 20160152-XX-ZZ-ATK-DR-D-2003
Revision: P1.1

DO NOT SCALE

USER: wilts3241
Date: 01/9/17 14:49:24
Filename: P:\GBEMCW3E\Projects\Trans\20160152 Newgale Beach Road\7 WIP\DOR\20160152-XX-ZZ-ATK-DR-D-2003-2003A.dwg

Millimetres 0 10 100

OPTION 11
SCALE: H 1:10000,V 1:2000. DATUM: 10.000

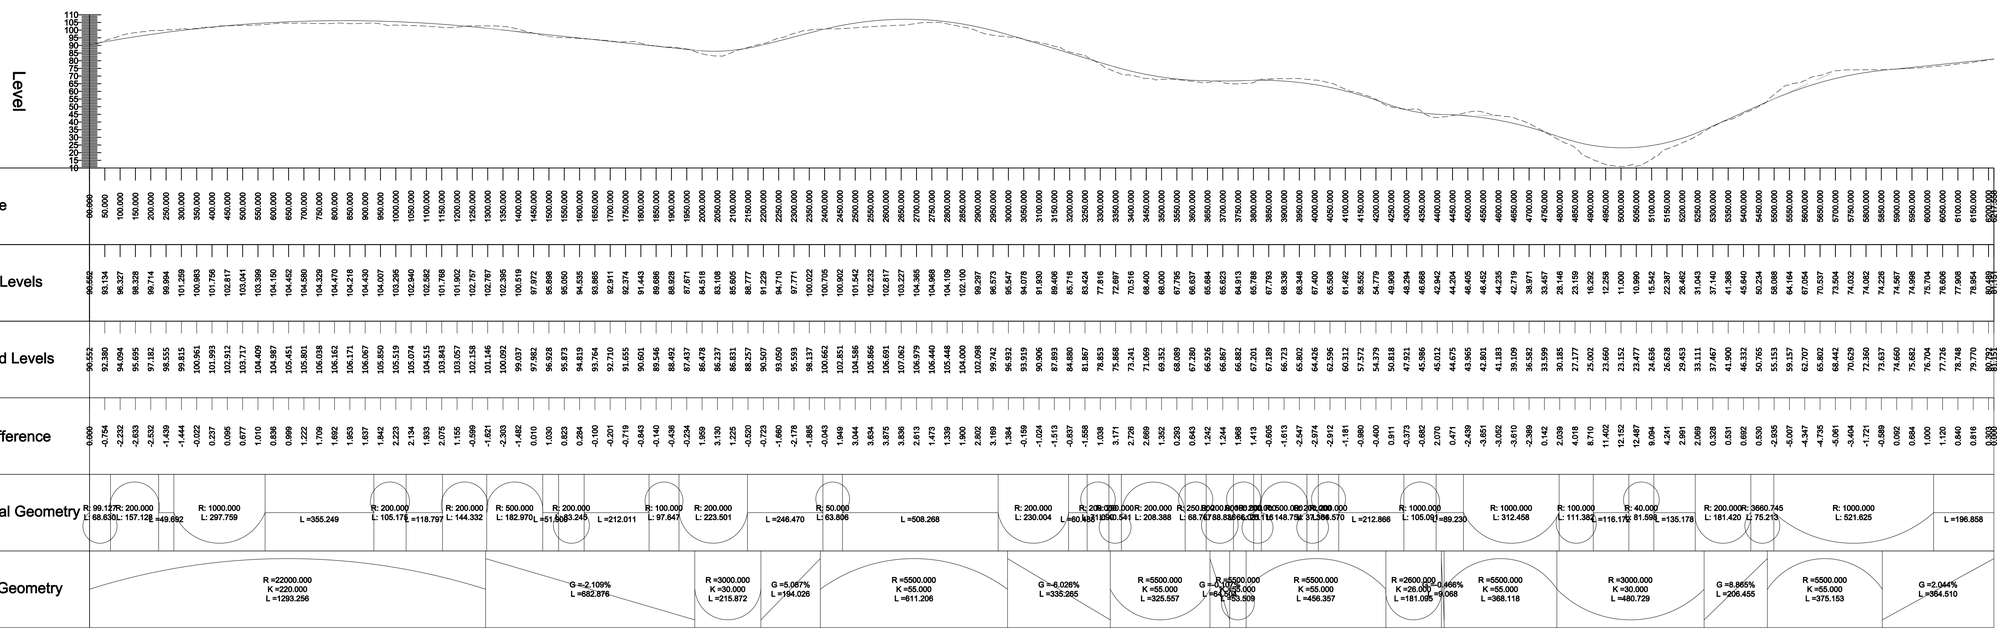

SAFETY, HEALTH AND ENVIRONMENTAL INFORMATION
In addition to the hazards/risks normally associated with the types of work detailed on this drawing, note the following:
CONSTRUCTION
NONE
MAINTENANCE/CLEANING
NONE
DECOMMISSIONING/DEMOLITION
NONE
It is assumed that all works will be carried out by a competent contractor working, where appropriate, to an approved method statement

Rev.	Date	Description	By	Chk'd	App'd
C	17/02/2017	SECOND REVISION	S.W.	R.M.	D.F.
B	18/10/2016	FIRST REVISION	S.W.	C.R.	C.R.
A	21/08/2016	FIRST ISSUE	S.W.	C.R.	C.R.

Drawing Status: WORK IN PROGRESS
Suitability: S0

ATKINS
West Glamorgan House
12 Orchard Street
Swansea
SA1 5AD
Tel: +44 (0)1792 641172
Fax: +44 (0)1792 472019
www.atkinsglobal.com

Copyright © Atkins Limited (2016)

Client

Project Title: NEWGALE BEACH ROAD

Drawing Title: OPTION 11 PLAN AND PROFILE DRAWING

Scale	Designed	Drawn	Checked	Authorised
1:10000	S.W.	S.W.	R.M.	D.F.
Original Size: A1	Date: 17/02/17	Date: 17/02/17	Date: 17/02/17	Date: 17/02/17

Drawing Number: 20160152-XX-ZZ-ATK-DR-D-2003A
Revision: P1.1